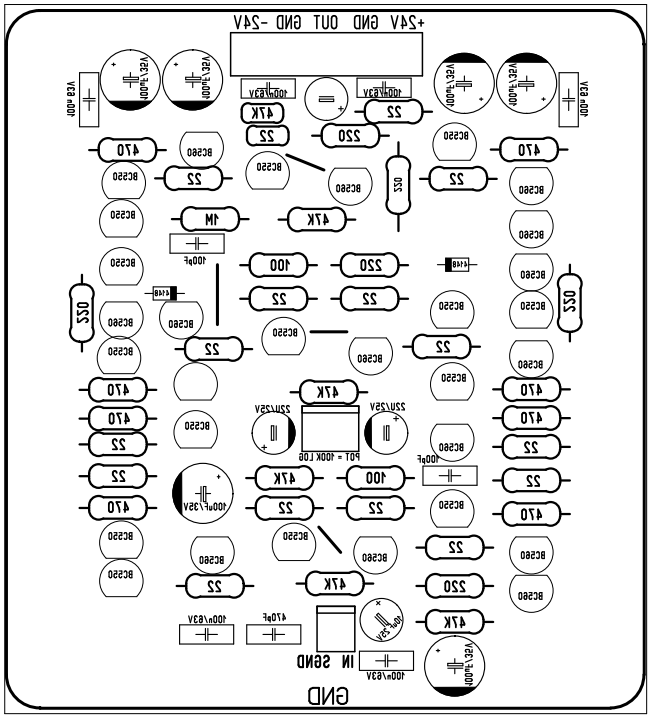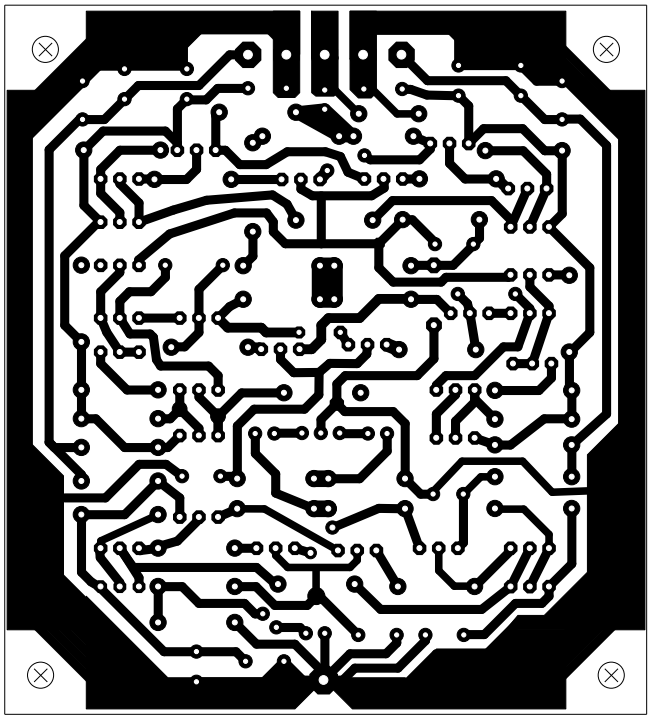
+24V GND OUT GND -24V
IN SEND
GND